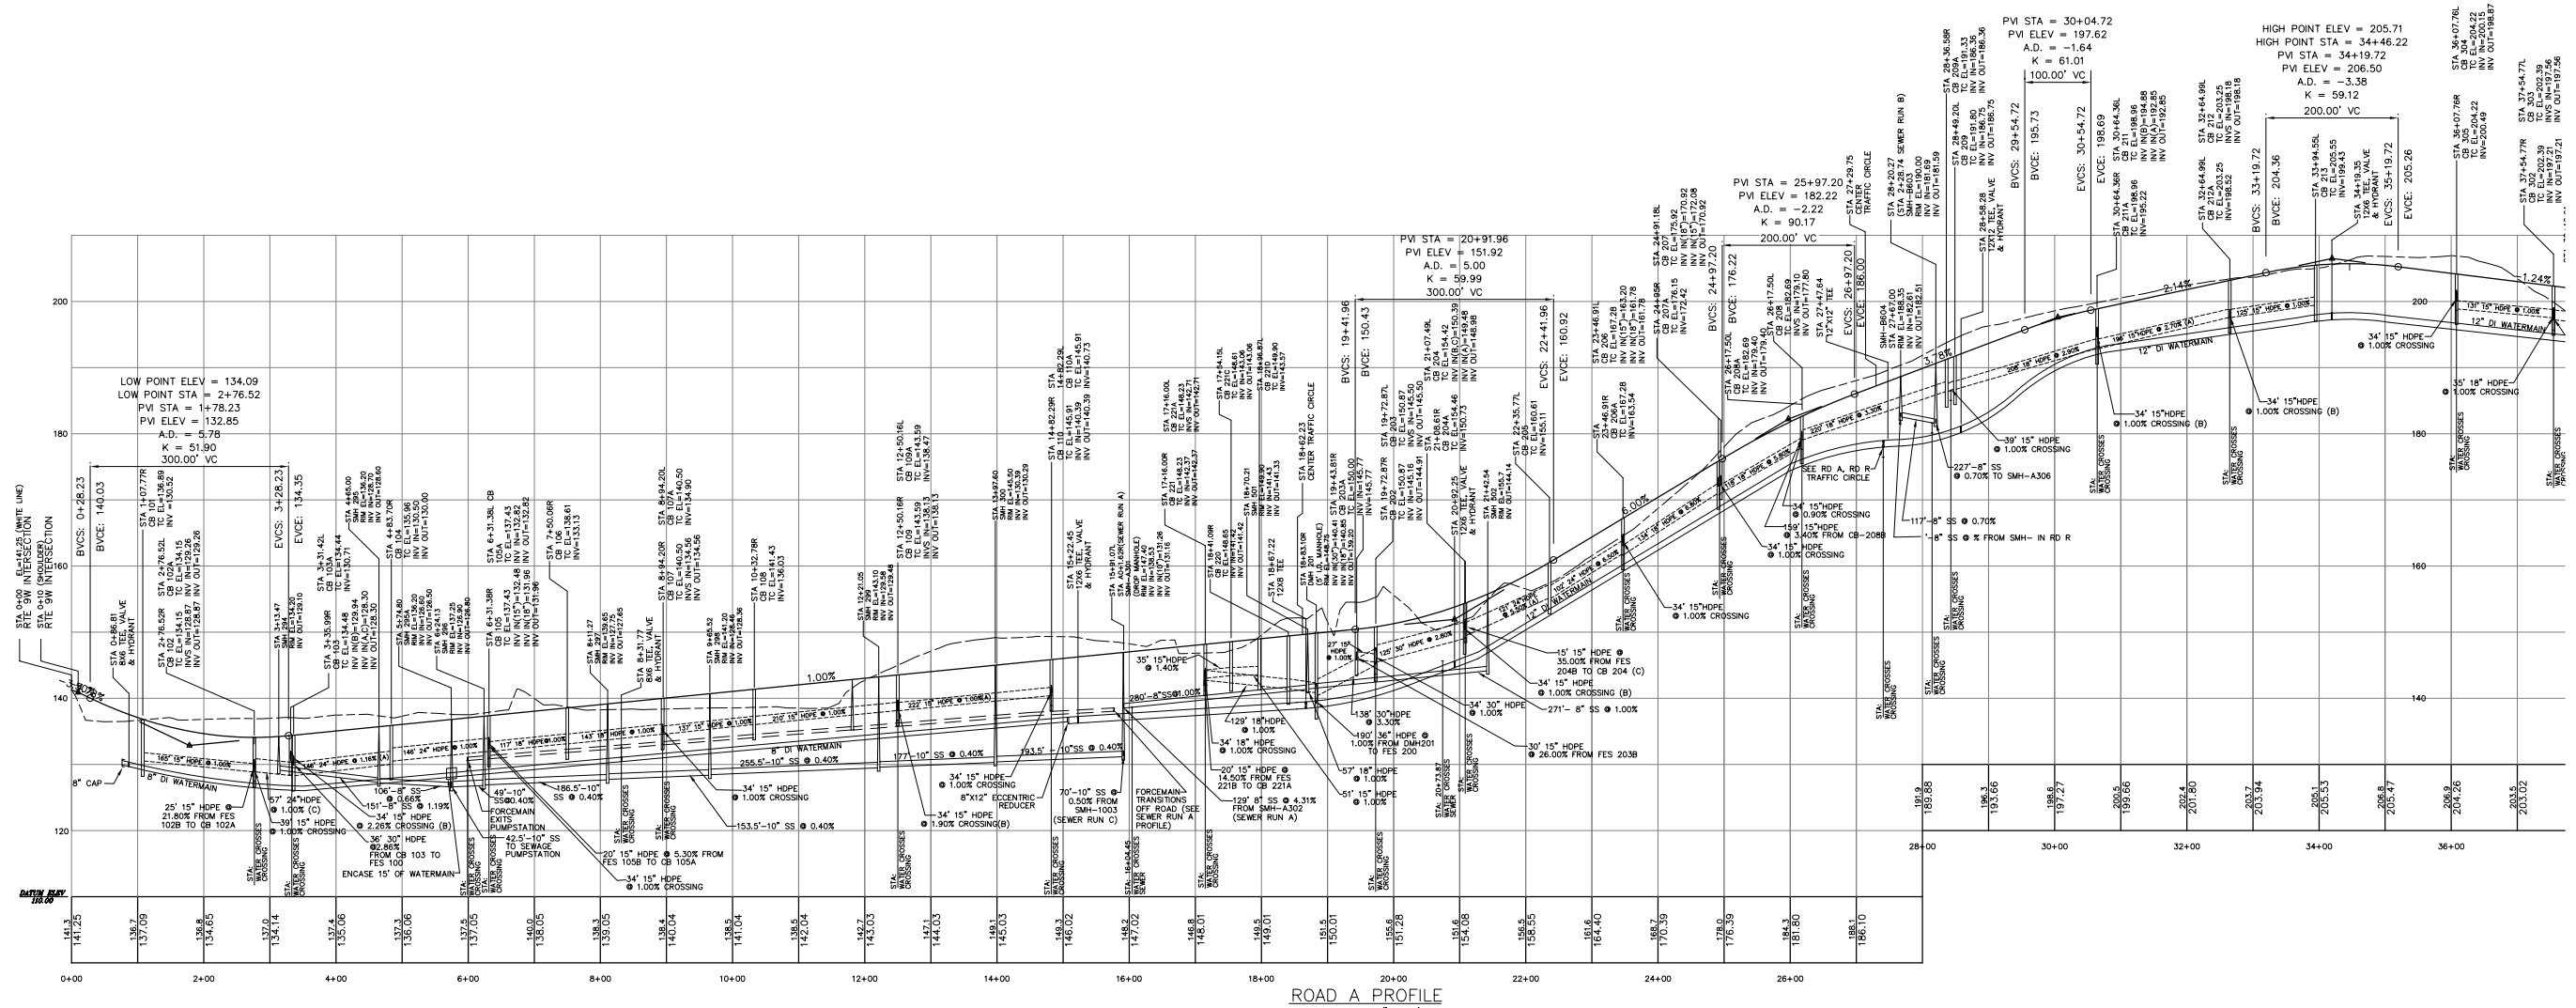

ROAD A PROFILE
SCALE: H-1"=100'
V-1"=10'

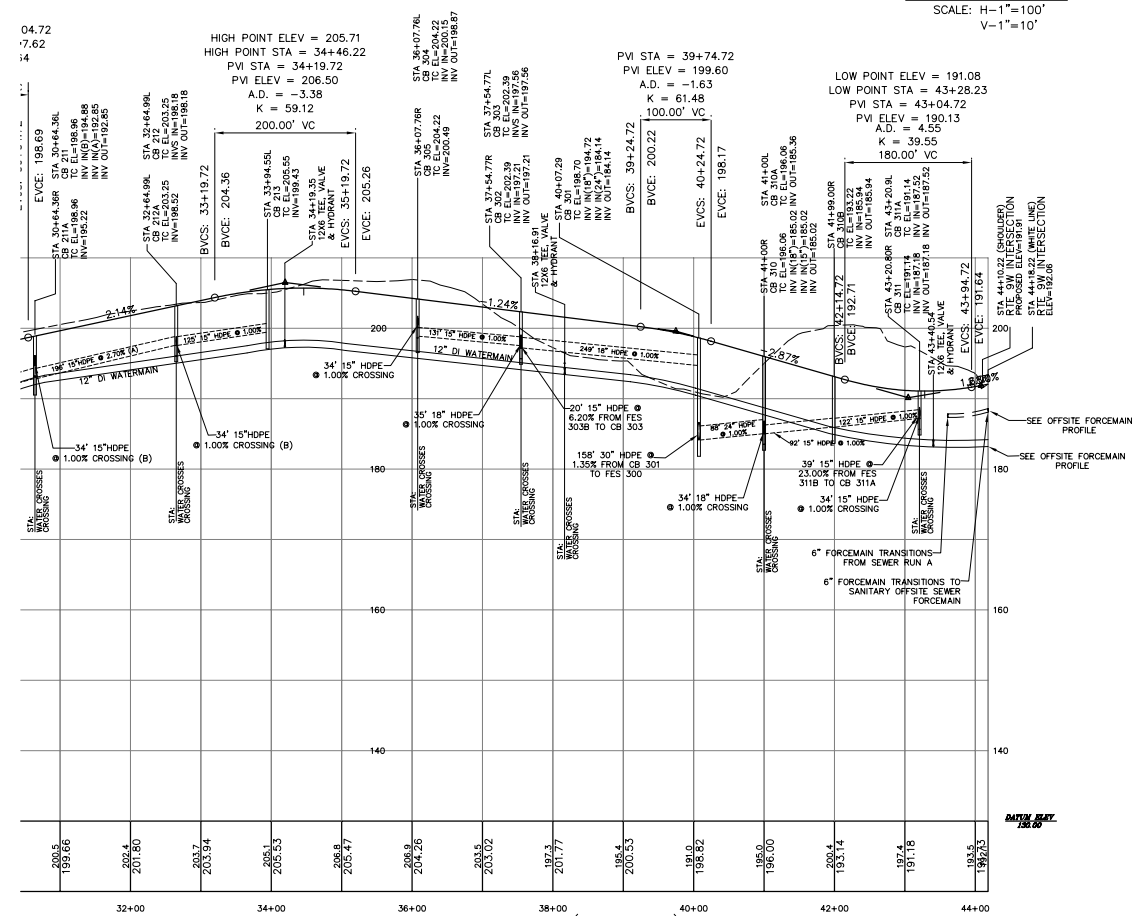

ROAD A PROFILE (Continued)
SCALE: H-1"=100'
V-1"=10'

LEGEND

- PROPOSED GRADE
- EXISTING GRADE
- PROPOSED WATER PIPE
- PROPOSED SEWER PIPE
- PROPOSED SANITARY SEWER FORCEMAIN PIPE
- PROPOSED DRAINAGE PIPE
- PROPOSED SEWER MANHOLE
- PROPOSED SEWER PIPE CROSSING/CONNECTION
- PROPOSED DRAINAGE CATCH BASIN
- PROPOSED DRAINAGE PIPE CROSSING/CONNECTION

COPIES FROM THE ORIGINAL OF THIS DOCUMENT NOT MARKED WITH AN ORIGINAL OF THE PROFESSIONAL ENGINEER'S AND/OR LAND SURVEYOR'S STAMP OR EMBOSSED SEAL SHALL NOT BE CONSIDERED VALID, TRUE COPIES.

UNAUTHORIZED ALTERATION OR ADDITION TO THIS DOCUMENT IS A VIOLATION OF SECTION 7209-2 OF THE NEW YORK STATE EDUCATION LAW.

COPYRIGHT 2008, LANC & TULLY, P.C.

LANC & TULLY
ENGINEERING AND SURVEYING, P.C.
P.O. Box 687, Rt. 207
Goshen, N.Y. 10924
(845) 294-5700

ROAD AND UTILITY PROFILES

CORNWALL COMMONS

TOWN OF CORNWALL
ORANGE COUNTY, NEW YORK

Date:	JANUARY 24, 2006
Revisions:	MARCH 21, 2006 MAY 18, 2006 MAY 23, 2006 SEPTEMBER 19, 2006 JUNE 14, 2007 AUGUST 1, 2007 SEPTEMBER 20, 2007
CAD File:	CC-ComSubdivision.DWG
Layout:	ROAD PROFILE
Sheet No.:	7 OF 16
Drawn By:	JWC
Checked By:	
Scale:	AS NOTED
Tax Map No.:	9-1-25.2 & 37-1-45.6
Drawing No.:	A - 98 - 148 - 302