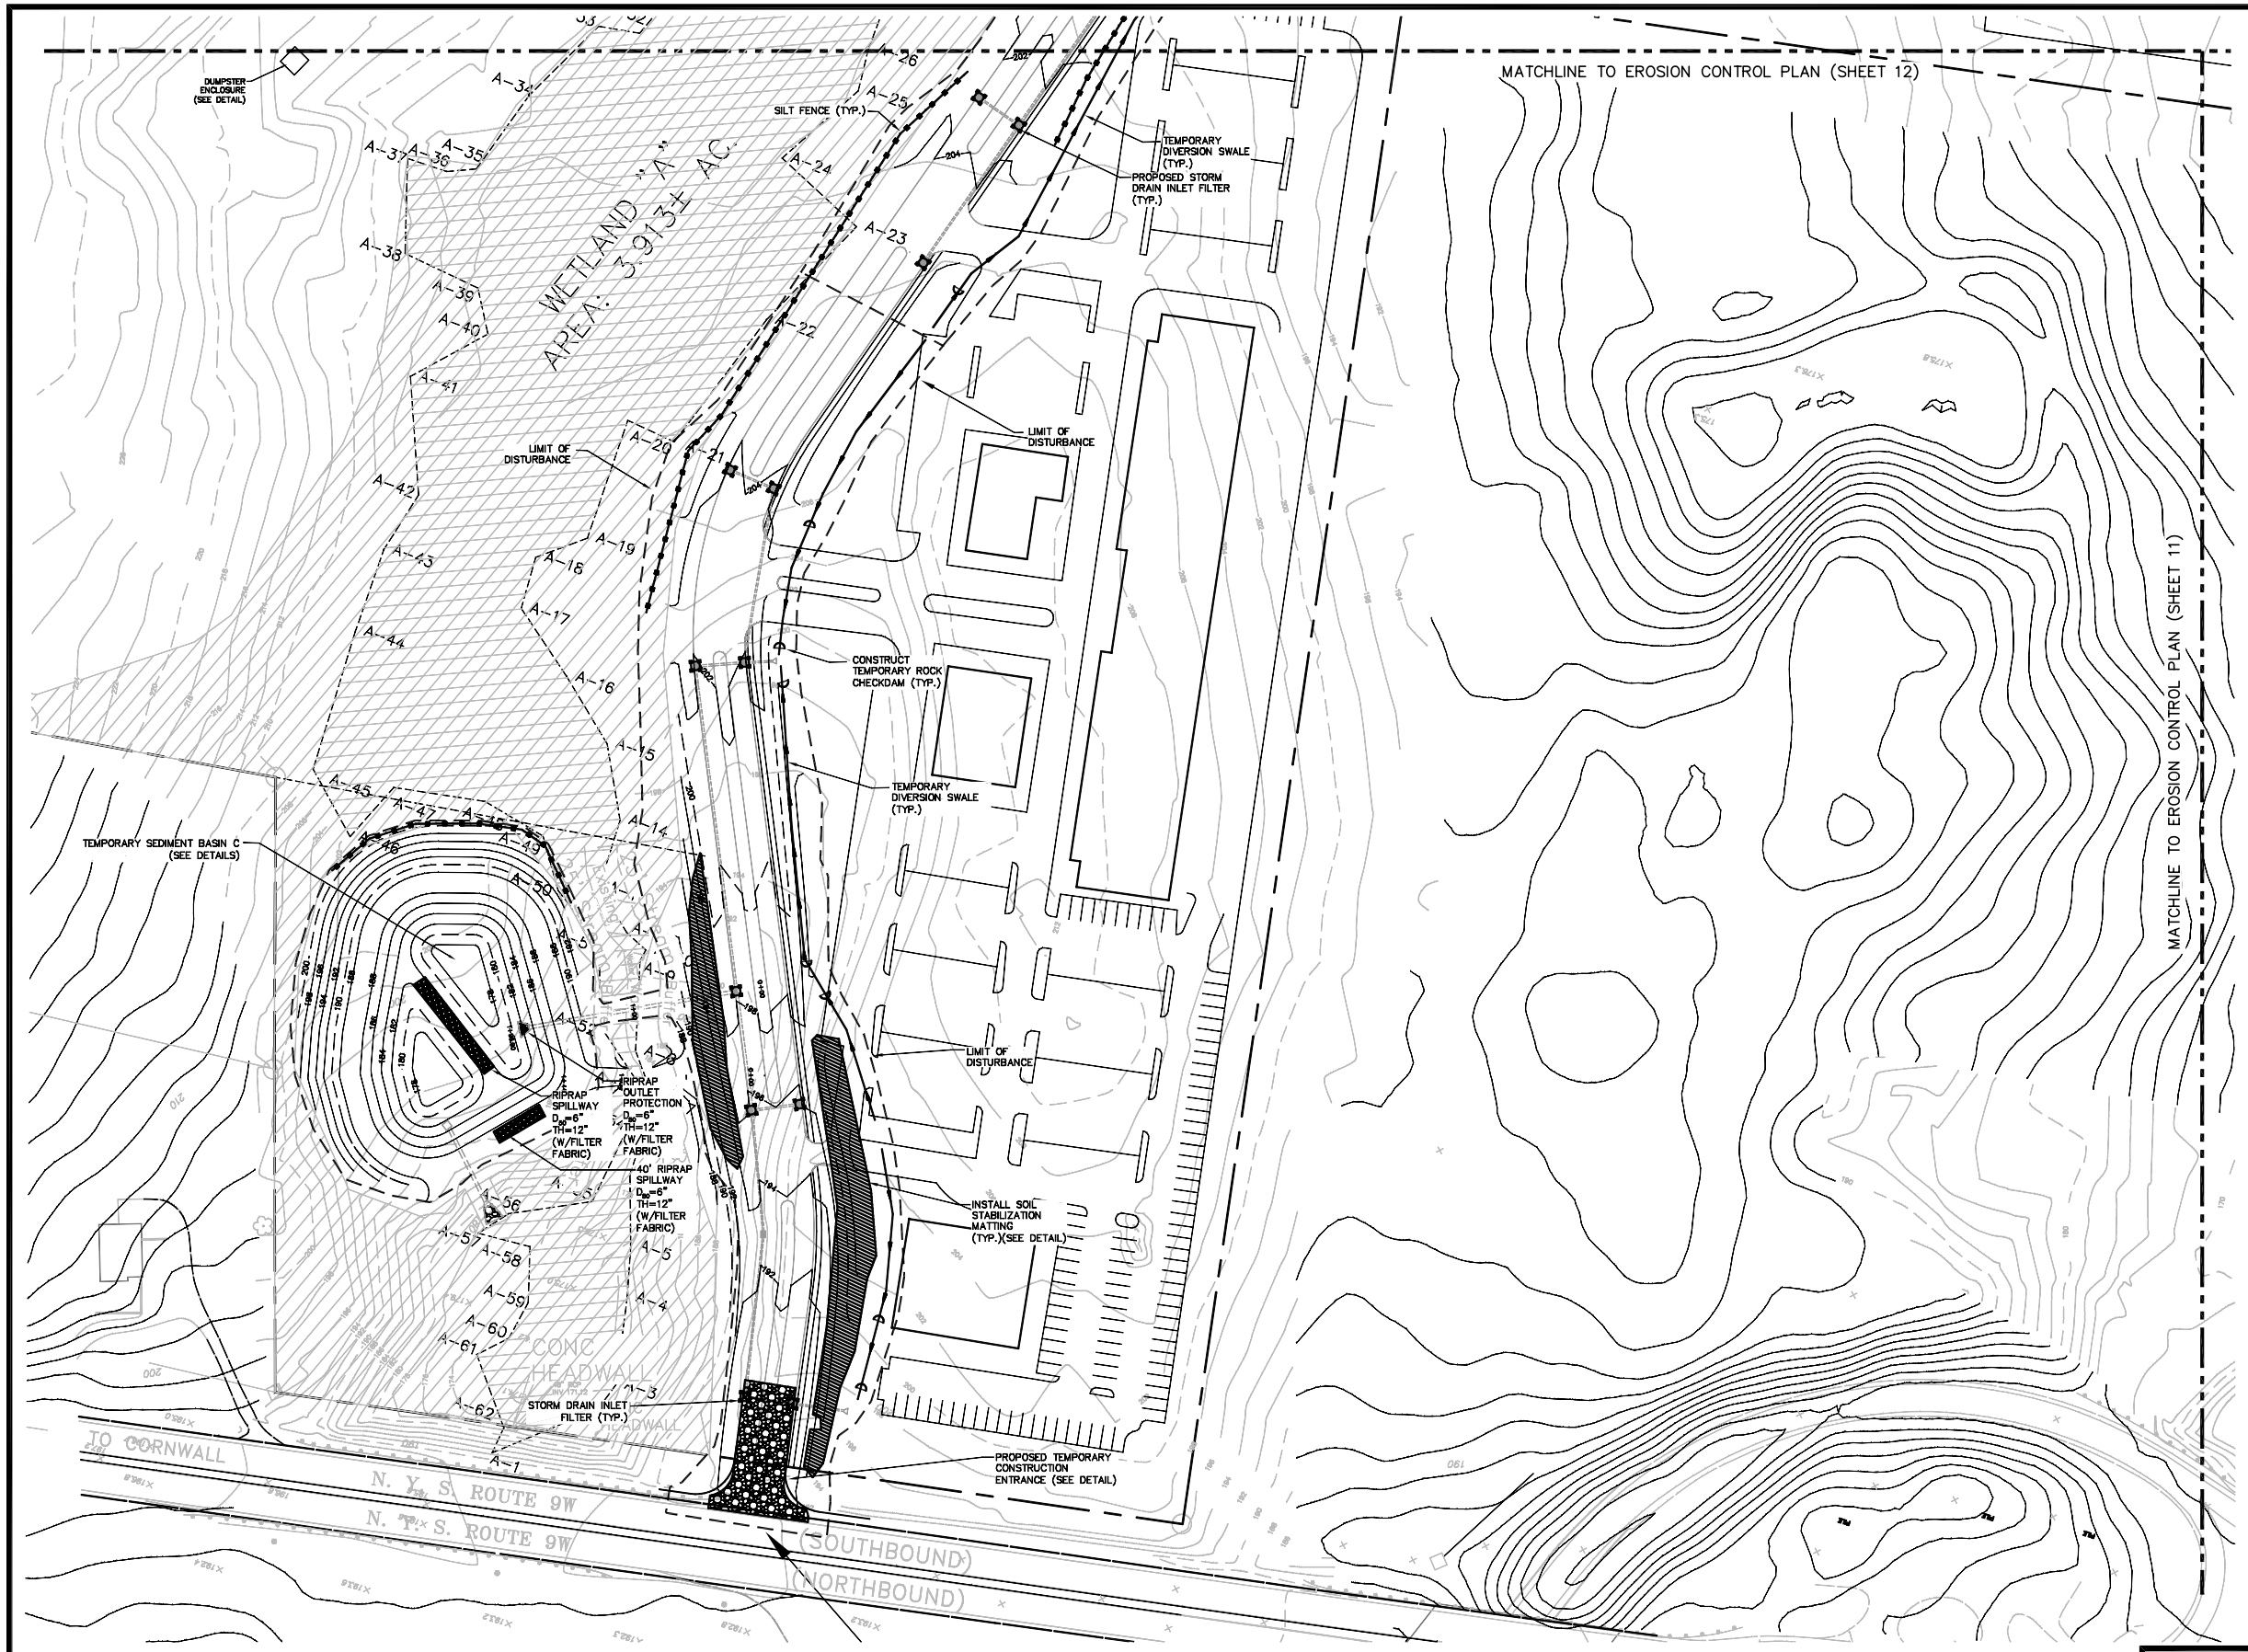

LEGEND

- EXISTING MINOR CONTOUR
- EXISTING MAJOR CONTOUR
- EXISTING WETLAND
- PROPOSED EDGE OF ROAD WITH CURB
- PROPOSED MINOR CONTOUR
- PROPOSED MAJOR CONTOUR
- PROPOSED CATCH BASIN WITH PIPE
- PROPOSED SILT FENCE
- PROPOSED TEMPORARY DIVERSION SWALE
- PROPOSED TEMPORARY STORMWATER SWALE
- PROPOSED SLOPE STABILIZATION MATTING
- PROPOSED STABILIZED CONSTRUCTION ENTRANCE
- PROPOSED ROCK CHECKDAM
- PROPOSED STONE SEDIMENT TRAP
- PROPOSED SOIL STOCKPILE
- PROPOSED STORM DRAIN INLET FILTER
- PROPOSED RIPRAP OUTLET PROTECTION
- PROPOSED LIMITS OF PHASE
- AREA OF NO GRADING
- PROPOSED RIPRAP SPILLWAY

COPYRIGHT 2005, LANC & TULLY, P.C.

LANC & TULLY
ENGINEERING AND SURVEYING, P.C.
P.O. Box 687, St. 207
Goshen, N.Y. 10924
(914) 294-3700

EROSION CONROL PLAN (3 OF 3)
PREPARED FOR 10 LOT SUBDIVISION

CORNWALL COMMONS

TOWN OF CORNWALL
ORANGE COUNTY, NEW YORK

Date:	MARCH 31, 2006
Revisions:	MAY 18, 2006 SEPTEMBER 19, 2006 JUNE 14, 2007 AUGUST 9, 2007
CAD File:	CC-CORNSUBDIVISION-DRAINAGE
Layout:	ERO. CON-50 SCALE 3
Sheet No.:	13 OF 16

Drawn By:	Checked By:	Scale:	Tax Map No.:	Drawing No.:
CRV		1" = 50'	9-1-25.2 & 37-1-45.1	A - 98 - 148 - 301

Dig Safely. New York
800-962-7962
www.digsafelynewyork.org

- ☐ Call Before You Dig
- ☐ Wait The Required Time
- ☐ Confirm Utility Response
- ☐ Respect the Marks
- ☐ Dig With Care

COPIES FROM THE ORIGINAL OF THIS DOCUMENT NOT MARKED WITH AN ORIGINAL OF THE PROFESSIONAL ENGINEER'S AND/OR LAND SURVEYOR'S STAMP OR EMBOSSED SEAL SHALL NOT BE CONSIDERED VALID, TRUE COPIES.

UNAUTHORIZED ALTERATION OR ADDITION TO THIS DOCUMENT IS A VIOLATION OF SECTION 7209-2 OF THE NEW YORK STATE EDUCATION LAW.

GRAPHIC SCALE
50 0 25 50 100 200
(IN FEET)
1 inch = 50 ft.

NOTE: APPROXIMATE LIMITS OF DISTURBANCE SHOWN ARE FOR THE PHASES SPECIFIED. LOT 10 CONSTRUCTION AND DISTURBANCE NOT SHOWN IN THESE PLANS.

THE OWNER IS ASSIGNED THE RESPONSIBILITY FOR THE CONSTRUCTION AND MAINTENANCE OF THE MEASURES AS DETAILED ON THIS PLAN AND ACCOMPANYING TECHNICAL SPECIFICATIONS

THIS EROSION CONTROL PLAN SHALL BE USED FOR EROSION CONTROL METHODS AND LOCATIONS ONLY. DO NOT USE THIS PLAN FOR BUILDING, PAVED AREA, UTILITY LOCATIONS, ETC.