COPYRIGHT 2008, LANC & TULLY, P.C.

LANC & TULLY
ENGINEERING AND SURVEYING, P.C.
P.O. Box 687, Rt. 207
Goshen, N.Y. 10924
(845) 294-3700

ROAD AND UTILITY PROFILES
PREPARED FOR LOT 10

CORNWALL COMMONS
TOWN OF CORNWALL
ORANGE COUNTY, NEW YORK

Issue	Date
Initial Issue	MARCH 12, 2007
Revision	JUNE 14, 2007
Revision	JULY 27, 2007
Revision	SEPTEMBER 20, 2007
Revision	JANUARY 28, 2008
Revision	FEBRUARY 25, 2008
Revision	MARCH 5, 2008
Revision	MARCH 24, 2008
Revision	JUNE 2, 2008

CAD File:	C10-CROADPROFILESDIVISION.DWG
Layout:	LOT 10 PROFILES 2
Sheet No.:	30 OF 57

Drawn By	Checked By	Date	Issued For:
JMC		AS NOTED	SUBMITTED FOR LOT 10 OF SUBDIVIDED 9-1-2525

Project No.: A - 98 - 0148 - 01

LEGEND
PROPOSED GRADE
EXISTING GRADE
PROPOSED WATER PIPE
PROPOSED SEWER PIPE
PROPOSED DRAINAGE PIPE
PROPOSED WATER VALVE/CONNECTION
PROPOSED DRAINAGE CATCH BASIN
PROPOSED DRAINAGE PIPE/CROSSING/CONNECTION
PROPOSED MANHOLE
PROPOSED SEWER PIPE/CROSSING/CONNECTION

GRAPHIC SCALES
1 inch = 5 ft. (VERTICAL)
1 inch = 50 ft. (HORIZONTAL)

COPIES FROM THE ORIGINAL OF THIS DOCUMENT NOT MARKED WITH AN ORIGINAL OF THE PROFESSIONAL ENGINEER'S AND/OR LAND SURVEYOR'S STAMP OR EMBOSSED SEAL SHALL NOT BE CONSIDERED VALID. TRUE COPIES.

UNAUTHORIZED ALTERATION OR ADDITION TO THIS DOCUMENT IS A VIOLATION OF SECTION 7209-2 OF THE NEW YORK STATE EDUCATION LAW.

PROFILE: ROAD C
SCALE: HORIZ. = 1"=50'
VERT. = 1"=5'

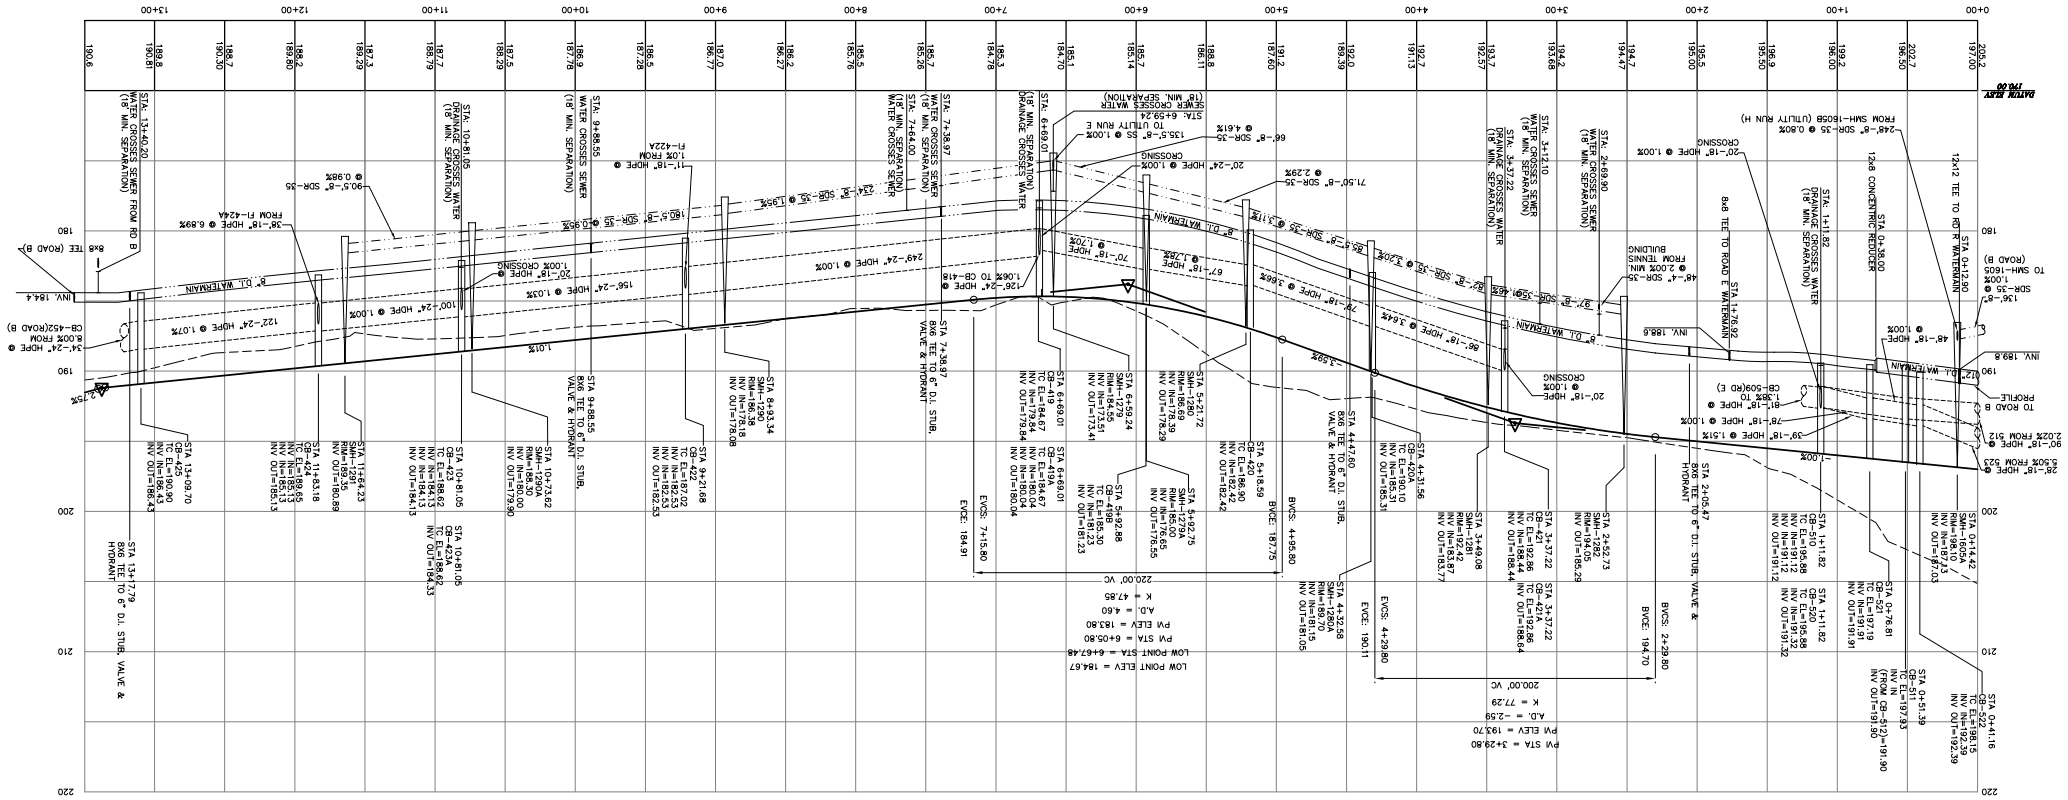

PROFILE: ROAD B (CONT'D)
SCALE: HORIZ. = 1"=50'
VERT. = 1"=5'

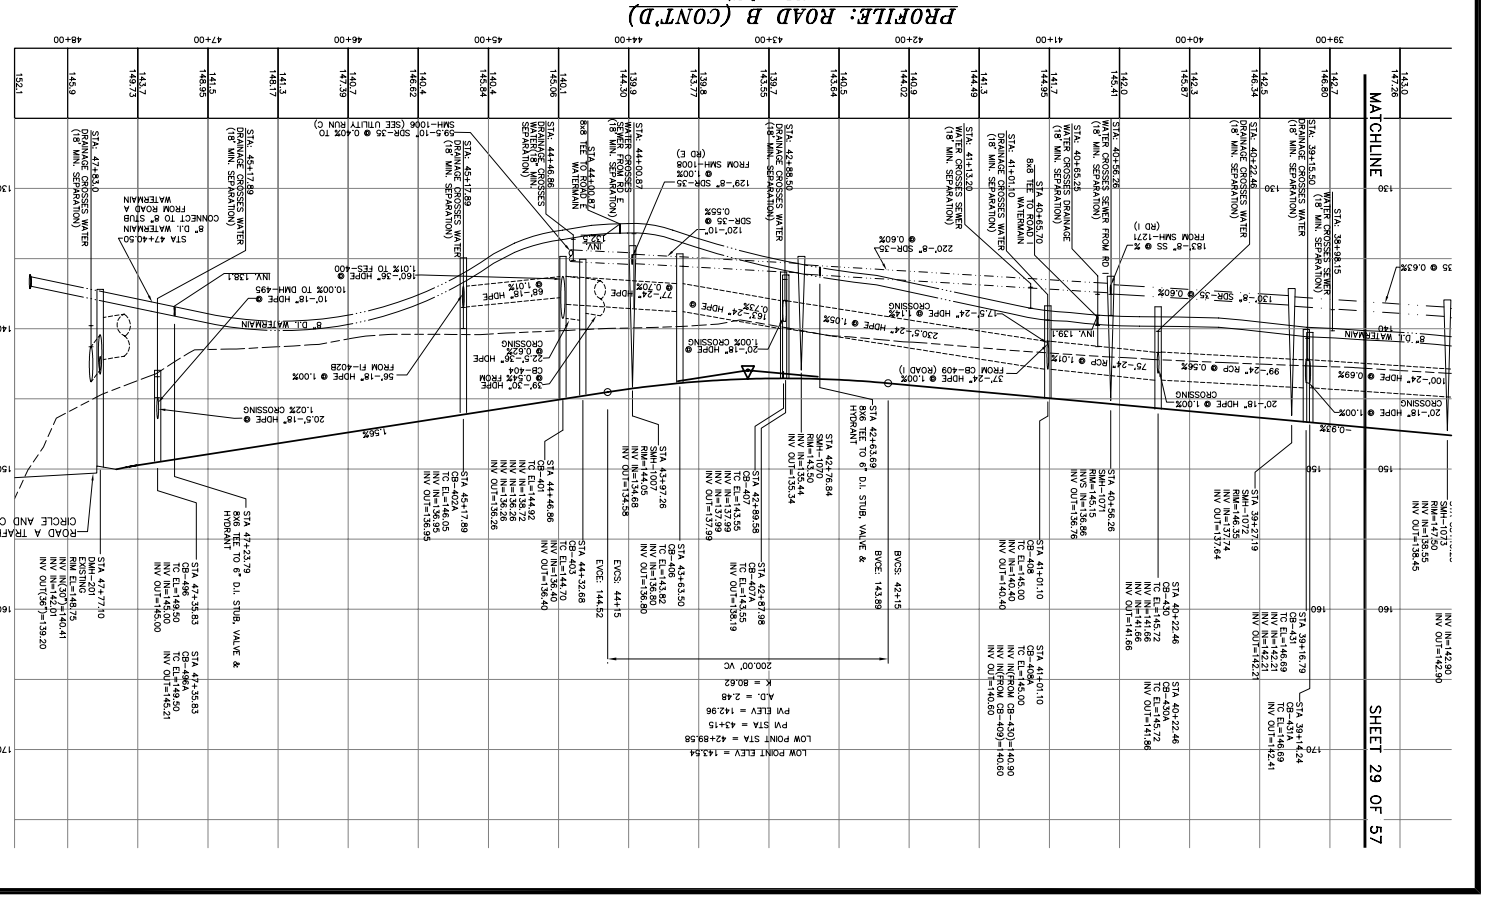

PROFILE: UTILITY RUN C
SCALE: HORIZ. = 1"=50'
VERT. = 1"=5'

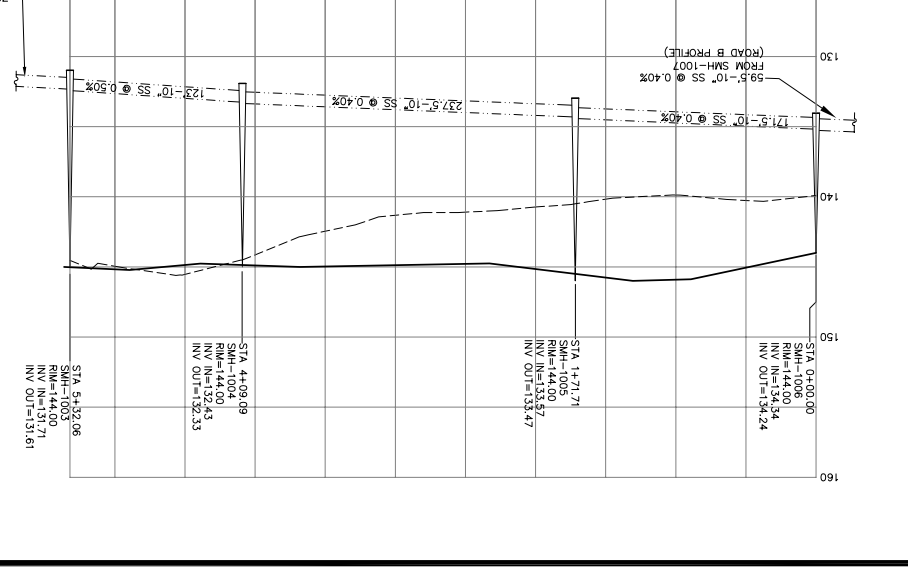

PROFILE: UTILITY RUN D
SCALE: HORIZ. = 1"=50'
VERT. = 1"=5'

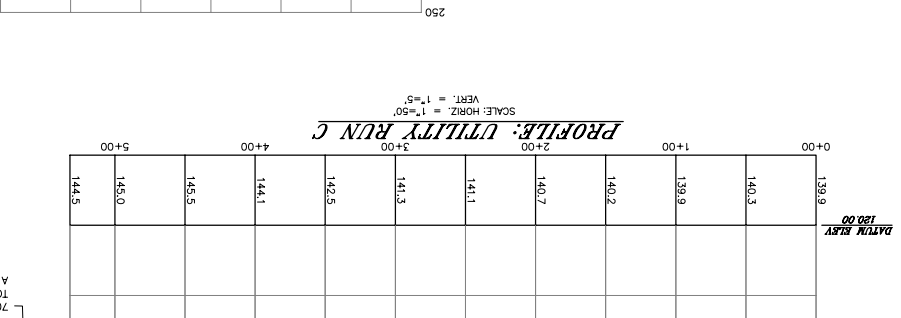

PROFILE: UTILITY RUN C
SCALE: HORIZ. = 1"=50'
VERT. = 1"=5'