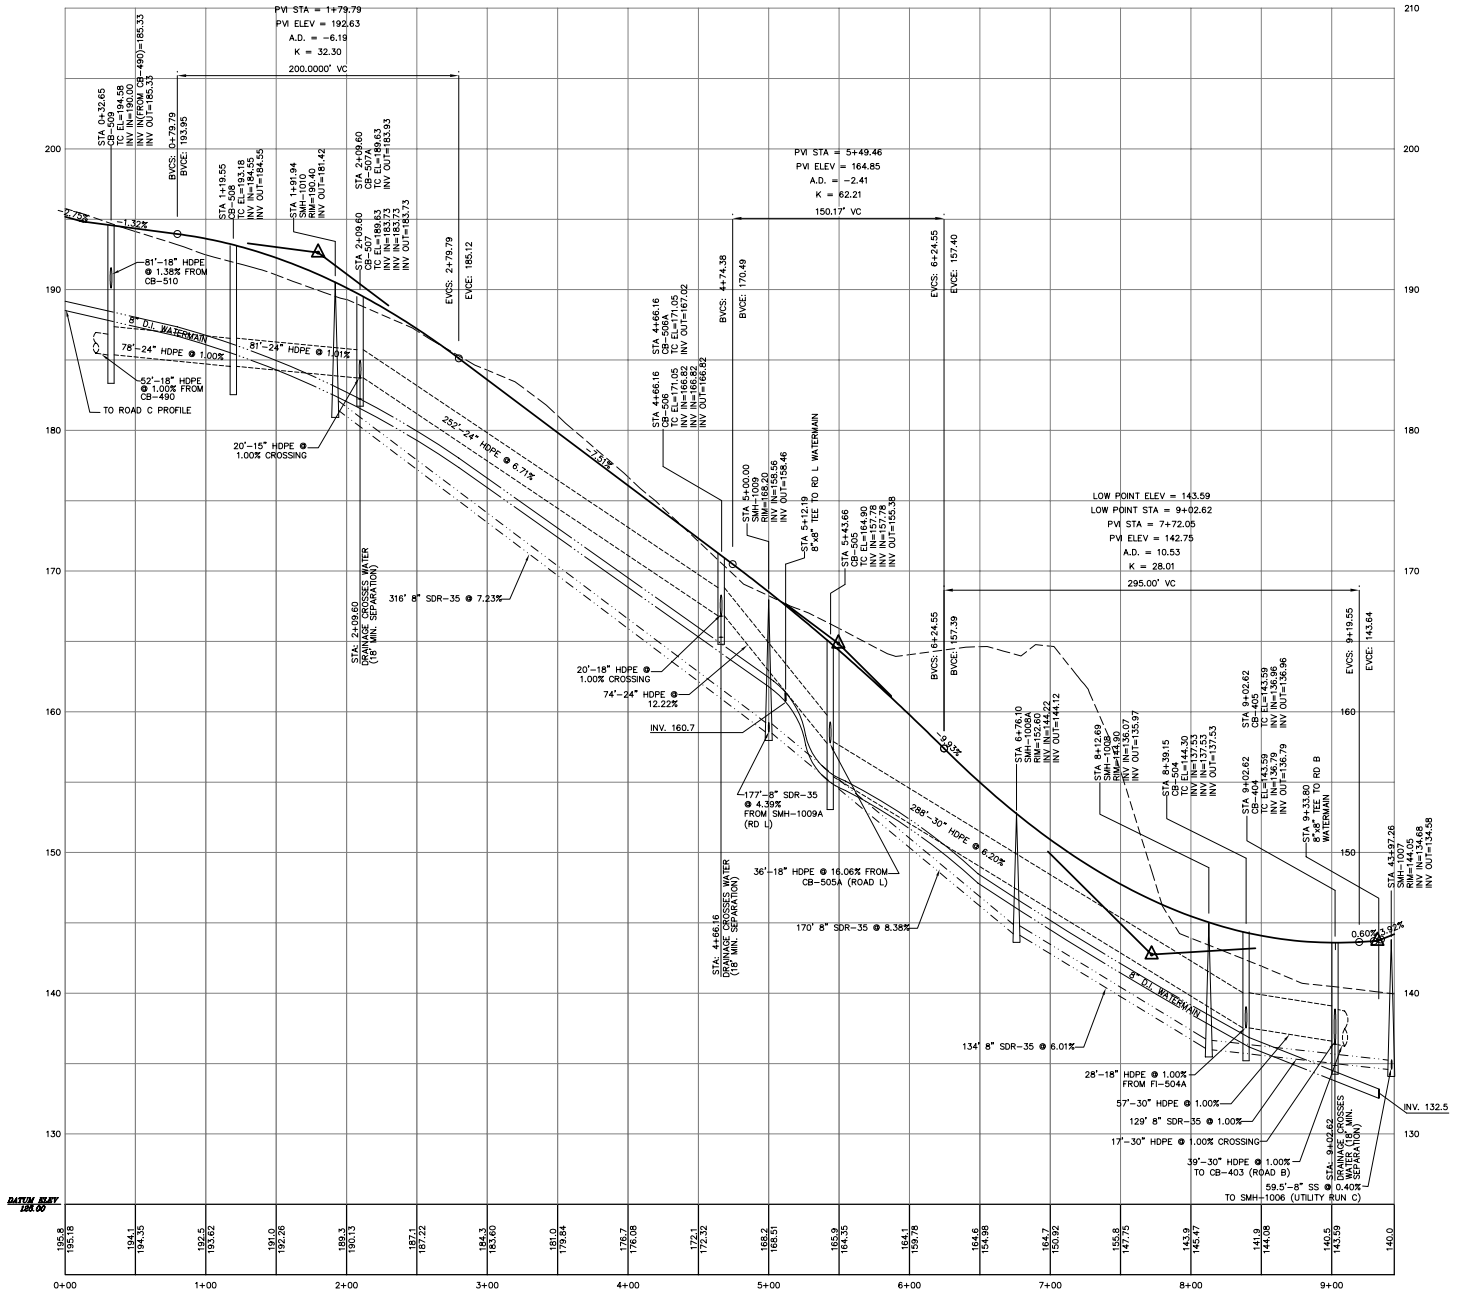

PROFILE: ROAD E

SCALE: HORIZ. = 1"=50'
VERT. = 1"=5'

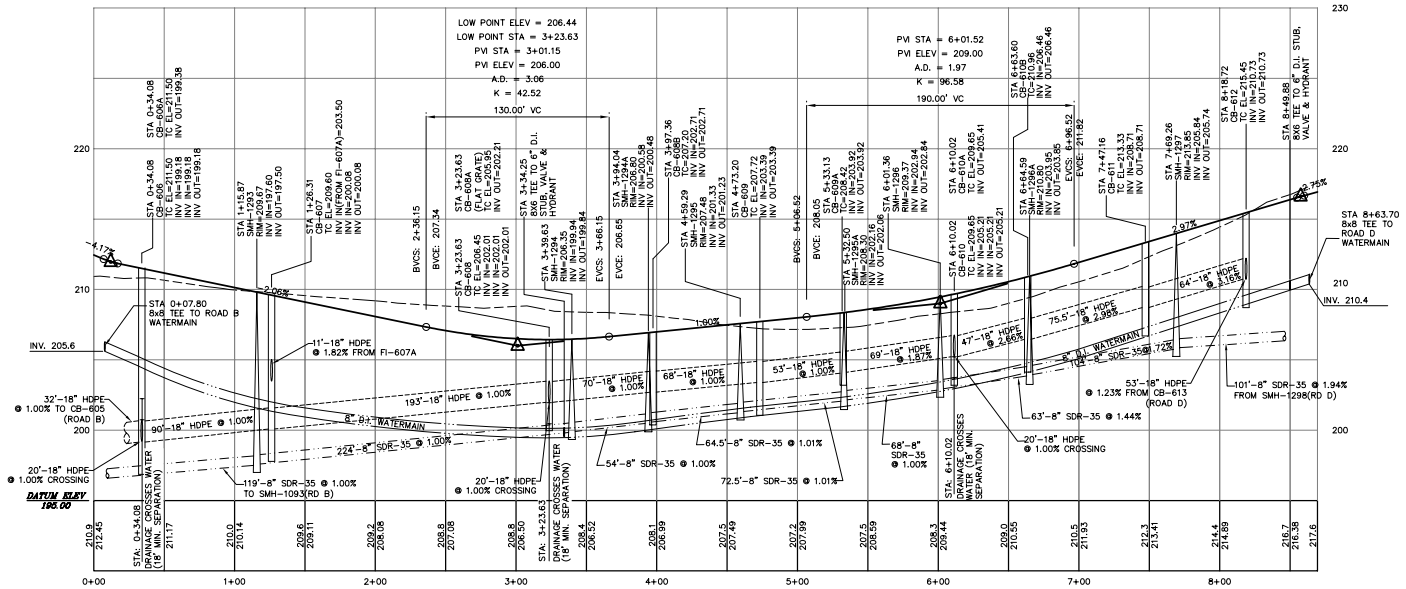

PROFILE: ROAD F

SCALE: HORIZ. = 1"=50'
VERT. = 1"=5'

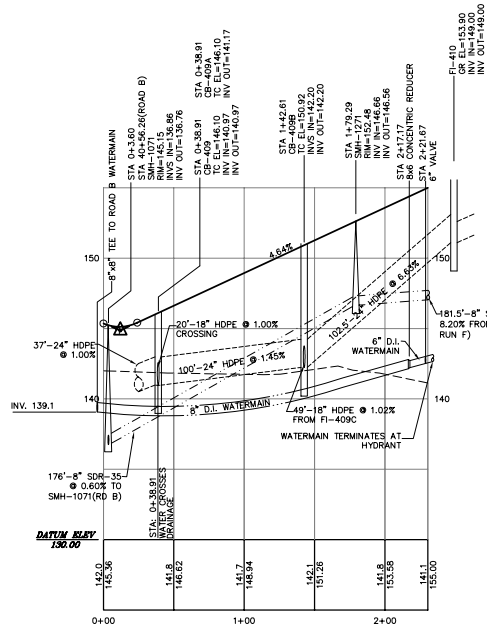

PROFILE: ROAD I

SCALE: HORIZ. = 1"=50'
VERT. = 1"=5'

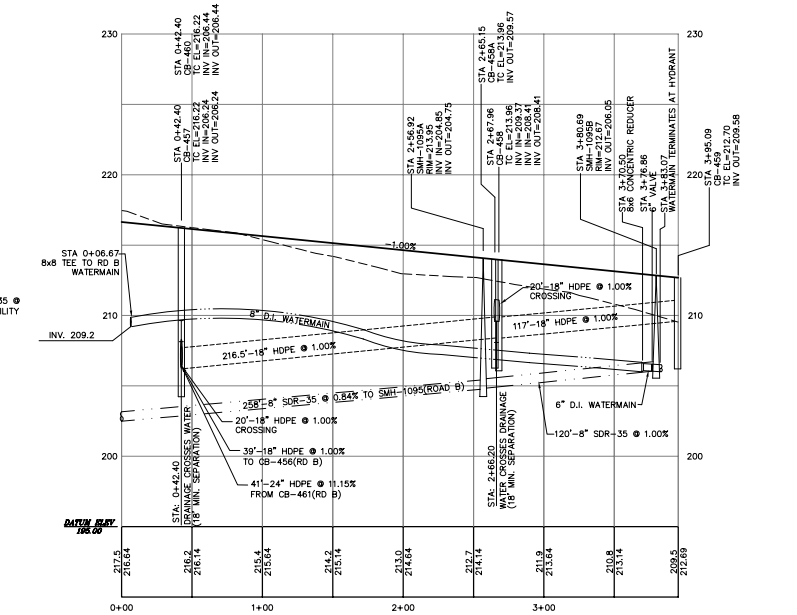

PROFILE: ROAD J

SCALE: HORIZ. = 1"=50'
VERT. = 1"=5'

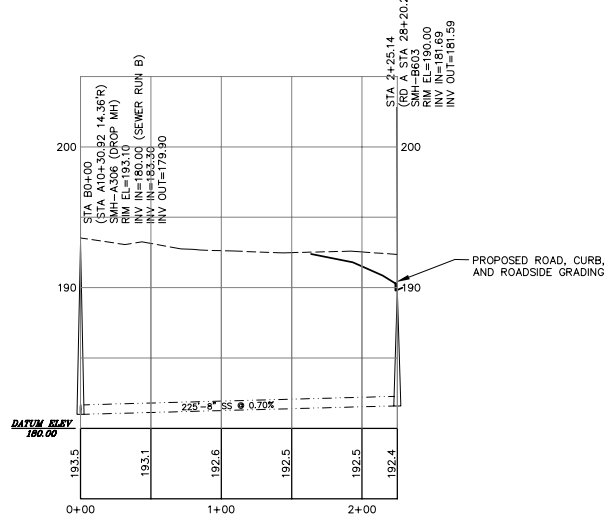

PROFILE: UTILITY RUN B

SCALE: HORIZ. = 1"=50'
VERT. = 1"=5'

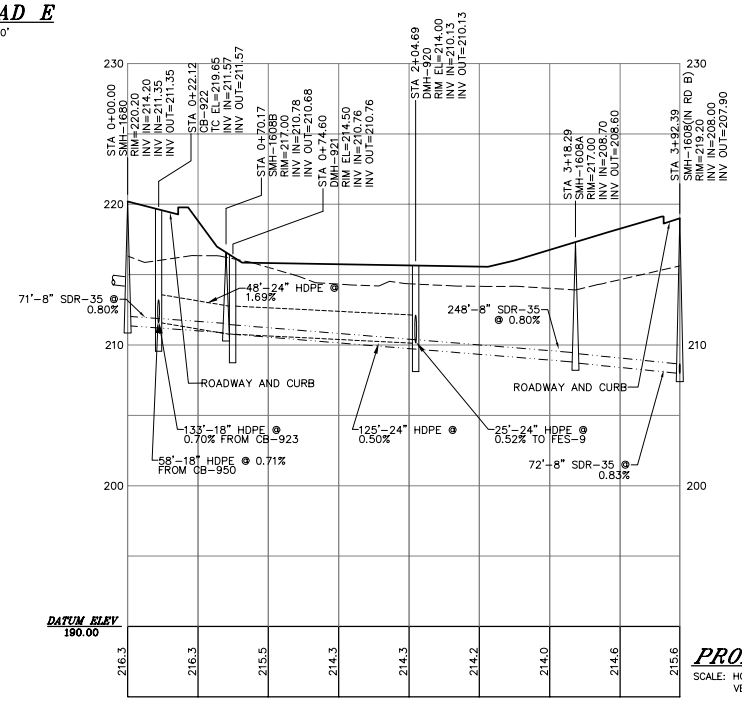

PROFILE: UTILITY RUN G

SCALE: HORIZ. = 1"=50'
VERT. = 1"=5'

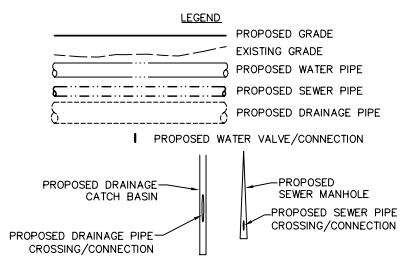

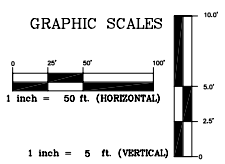

COPYRIGHT 2008, LANC & TULLY, P.C.

COPIES FROM THE ORIGINAL OF THIS DOCUMENT NOT MARKED WITH AN ORIGINAL OF THE PROFESSIONAL ENGINEER'S AND/OR LAND SURVEYOR'S STAMP OR EMBOSSED SEAL SHALL NOT BE CONSIDERED VALID, TRUE COPIES.

UNAUTHORIZED ALTERATION OR ADDITION TO THIS DOCUMENT IS A VIOLATION OF SECTION 7209-2 OF THE NEW YORK STATE EDUCATION LAW.

LANC & TULLY
ENGINEERING AND SURVEYING, P.C.
P.O. Box 687, Rt. 207
Goshen, N.Y. 10924
(845) 294-3700

ROAD AND UTILITY PROFILES PREPARED FOR LOT 10

CORNWALL COMMONS

TOWN OF CORNWALL
ORANGE COUNTY, NEW YORK

Date: MARCH 12, 2007
Revisions: JUNE 14, 2007; JULY 27, 2007; SEPTEMBER 20, 2007; JANUARY 28, 2008; FEBRUARY 25, 2008; MARCH 5, 2008; MARCH 24, 2008; JUNE 2, 2008
CAD File: LOT COMSUBDIVISION.DWG
Layout: 10 PROFILES 6
Sheet No.: 32 OF 57
Drawing No.: A - 98 - 0148 - 01
Drawn By: JWC
Checked By:
Scale: AS NOTED
Tax Map No.: PROPOSED LOT 10 OF SUBDIVIDED 9-1-25.22