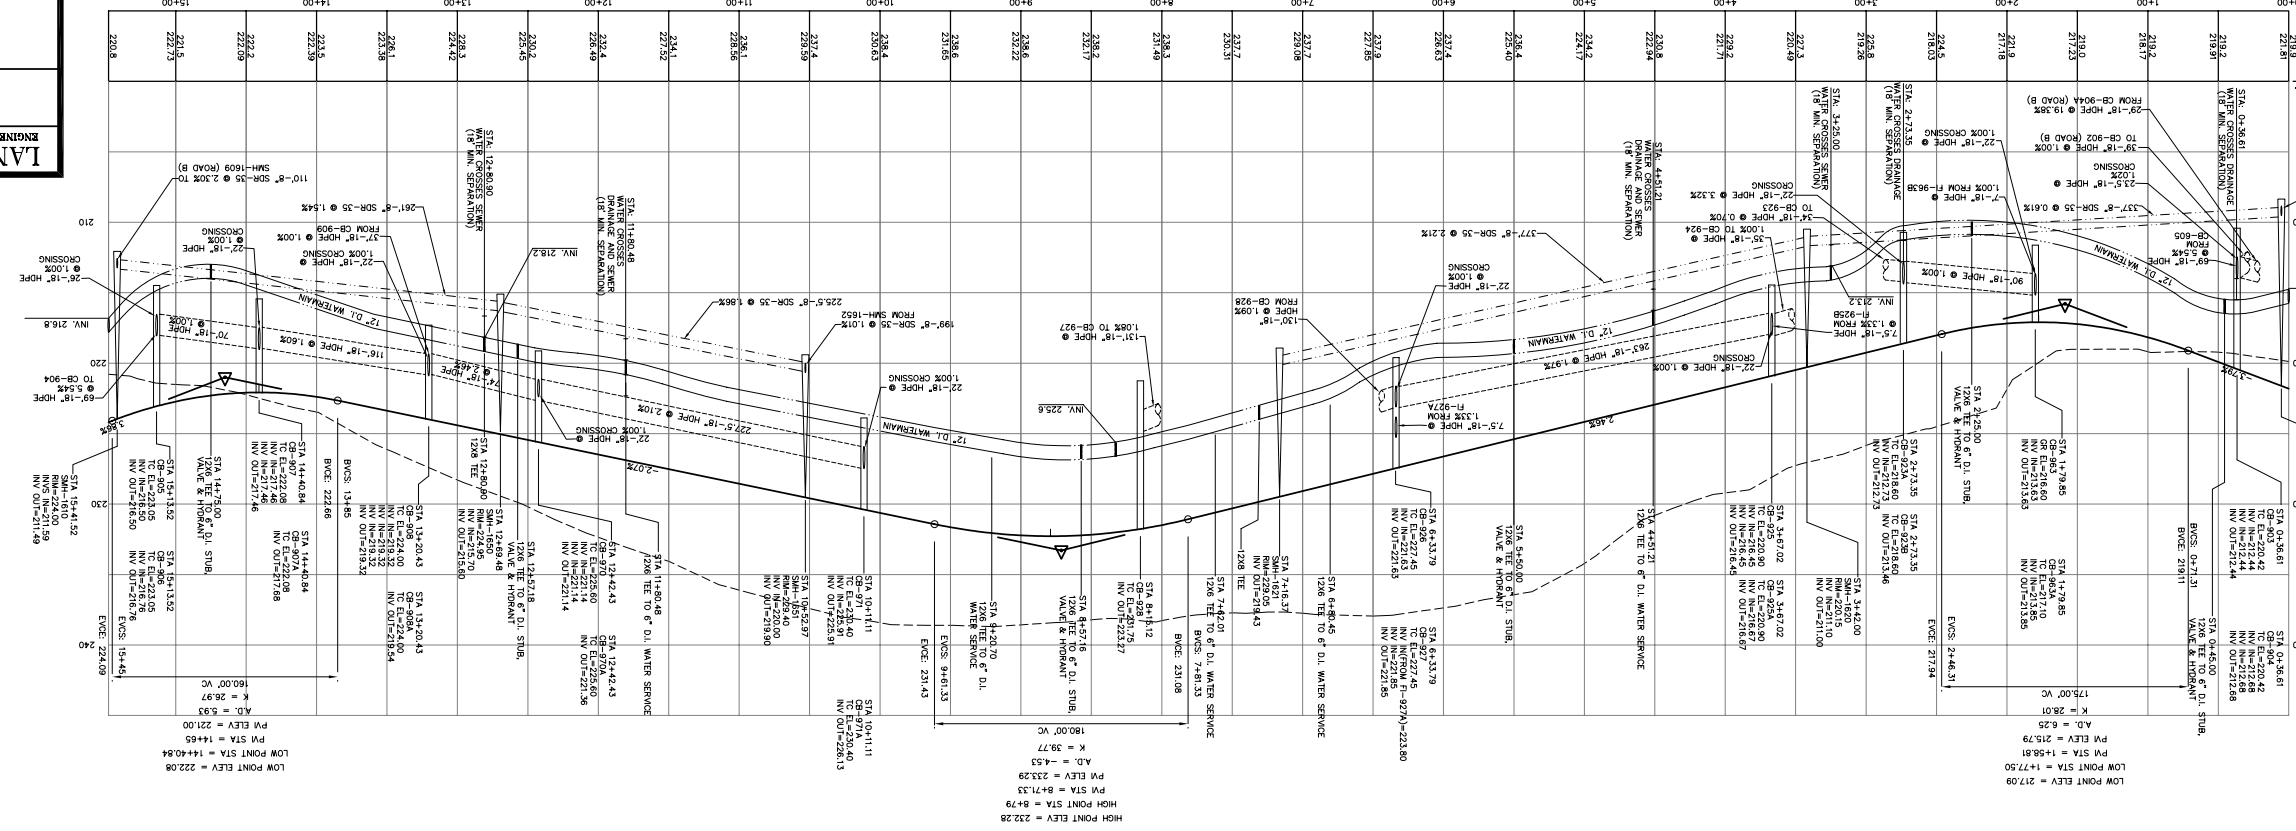

COPYRIGHT 2008, LANC & TULLY, P.C.

COPIES FROM THE ORIGINAL OF THIS DOCUMENT NOT MARKED WITH AN ORIGINAL OF THE PROFESSIONAL ENGINEER'S AND/OR LAND SURVEYOR'S STAMP OR EMBOSSED SEAL SHALL NOT BE CONSIDERED VALID. TRUE COPIES.

UNAUTHORIZED ALTERATION OR ADDITION TO THIS DOCUMENT IS A VIOLATION OF SECTION 7209-2 OF THE NEW YORK STATE EDUCATION LAW.

LANC & TULLY
ENGINEERING AND SURVEYING, P.C.
P.O. Box 687, Rt. 207
Cornwall, N.Y. 12518
(845) 534-8700

ROAD AND UTILITY PROFILES
PREPARED FOR LOT 10

CORNWALL COMMONS

TOWN OF CORNWALL
ORANGE COUNTY, NEW YORK

Date:	Description:
MARCH 12, 2007	
JUNE 14, 2007	
SEPTEMBER 20, 2007	
JULY 27, 2007	
JANUARY 25, 2008	
FEBRUARY 25, 2008	
MARCH 5, 2008	
MARCH 24, 2008	
JUNE 2, 2008	

Old Plan:	CSC-CORNWALLSUBDIVISION.DWG
Layer:	LOT 10 PROFILES 2
Sheet No.:	34 OF 57

Drawn By:	Checked By:	Scale:	Tax Map No.:
JMC		AS NOTED	SUBDIVIDED LOT 10 OF SUBDIVIDED 9-1-25.22

A - 98 - 0148 - 01