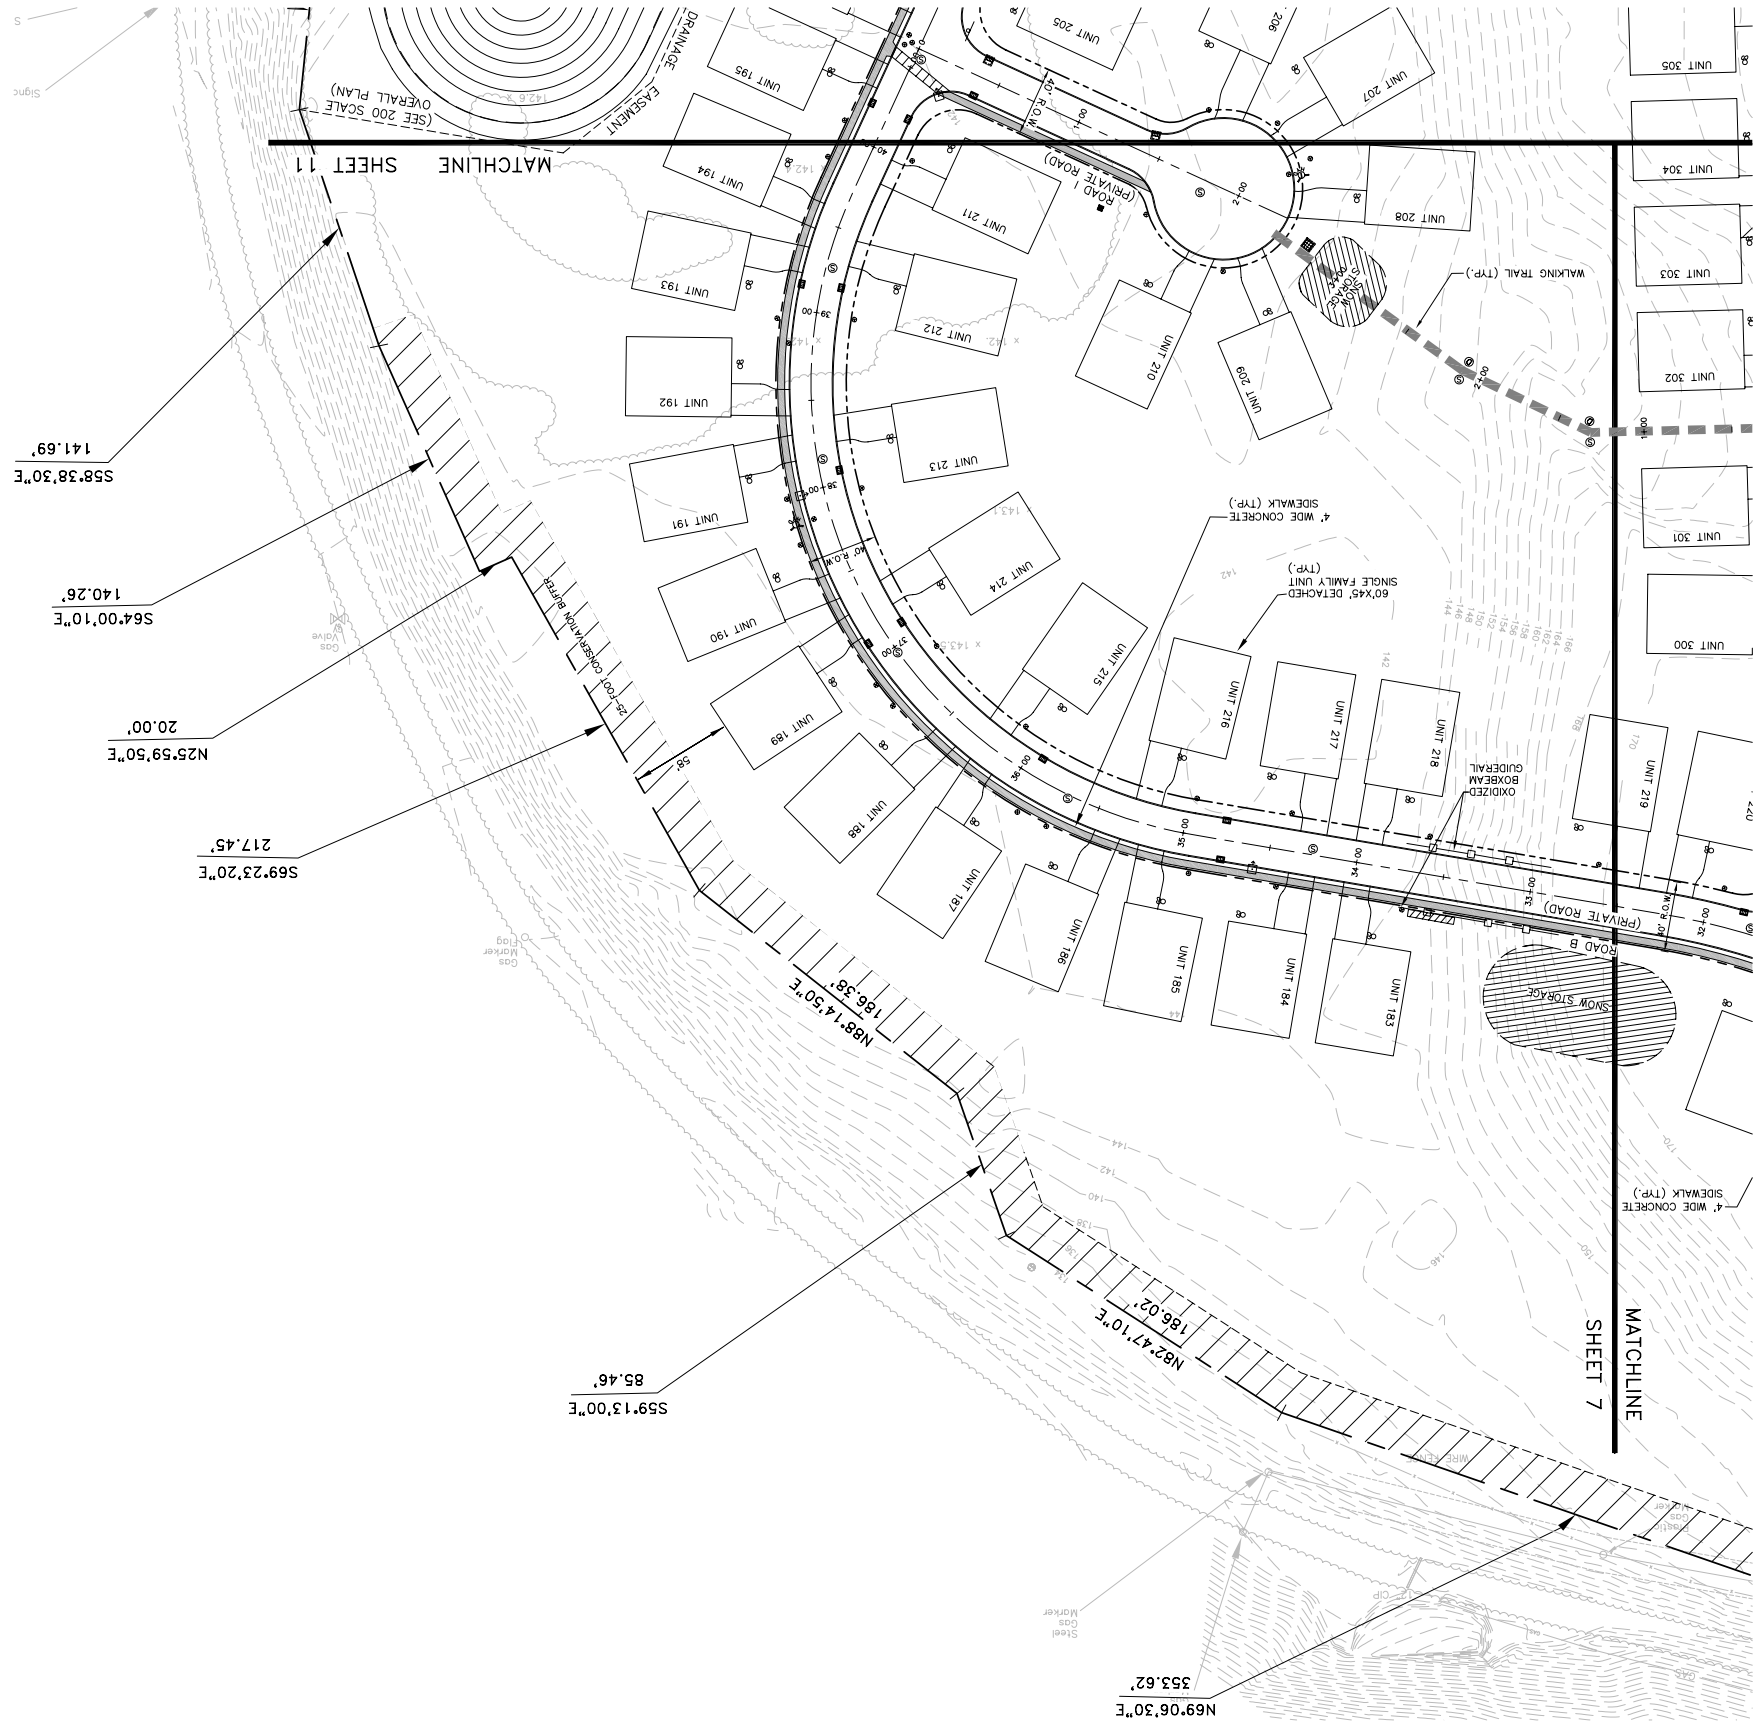

KEY MAP

NOT TO SCALE

LEGEND

- EXISTING PROPERTY LINE
- PROPOSED PROPERTY LINE
- EXISTING MINOR CONTOUR
- EXISTING MAJOR CONTOUR
- POTENTIAL RIGHT OF WAY
- PROPOSED EDGE OF ROAD WITH CURB
- PROPOSED CENTERLINE OF ROAD
- PROPOSED OXIDIZED BOXBEAM GUIDERAIL
- PROPOSED FIRE HYDRANT
- PROPOSED SEWER MANHOLE
- PROPOSED CATCH BASIN
- PROPOSED DATUM BASIN
- PROPOSED MODULAR BLOCK RETAINING WALL
- PROPOSED SIDEWALK
- PROPOSED WATER VALVE
- PROPOSED SEWER CLEANOUT
- PROPOSED WALKING TRAIL
- PROPOSED SIGN (SEE PARKING, CROSSWALK & SIGNAGE PLAN)
- PROPOSED CROSSWALK (SEE PARKING, CROSSWALK & SIGNAGE PLAN)
- PROPOSED STREET LIGHTS (SEE LIGHTING PLANS)
- PROPOSED SNOW STORAGE AREA (SEE NOTE)

NOTE: SNOW STORAGE AREA'S SHOWN ARE TO ILLUSTRATE AREA'S WHERE EXCESS SNOW CAN BE STOCKPILED BY TRUCK/LOADER IF NECESSARY.

GRAPHIC SCALE

(IN FEET)
1 inch = 40 ft.

COPIES FROM THE ORIGINAL OF THIS DOCUMENT NOT MARKED WITH AN ORIGINAL OF THE PROFESSIONAL ENGINEER'S AND/OR LAND SURVEYOR'S STAMP OR EMBOSSED SEAL SHALL NOT BE CONSIDERED VALID, TRUE COPIES.

UNAUTHORIZED ALTERATION OR ADDITION TO THIS DOCUMENT IS A VIOLATION OF SECTION 7209-2 OF THE NEW YORK STATE EDUCATION LAW.

COPYRIGHT 2008, LANC & TULLY, P.C.

LANC & TULLY
ENGINEERING AND SURVEYING, P.C.
P.O. Box 687, Rt. 207
Campbell, N.Y. 14824
(845) 294-8700

40 SCALE OVERALL PLAN 4 OF 9
PREPARED FOR LOT 10

CORNWALL COMMONS

TOWN OF CORNWALL
ORANGE COUNTY, NEW YORK

Initial:	FEBRUARY 25, 2008
Revisions:	MARCH 5, 2008
	MARCH 24, 2008
	JUNE 2, 2008
CAD Dwg:	C:\CONASUBDIVISION.DWG
Layout:	40" TO ORIGINAL 30 SCALE (A1)
Sheet No:	6 OF 57
Drawing Scale:	A - 98 - 148 - 301
Drawn By:	JMC
Checked By:	
Scale:	1" = 40'
Tax Map No:	PROPOSED LOT 10 OF SUBDIVIDED 9-1-32.22