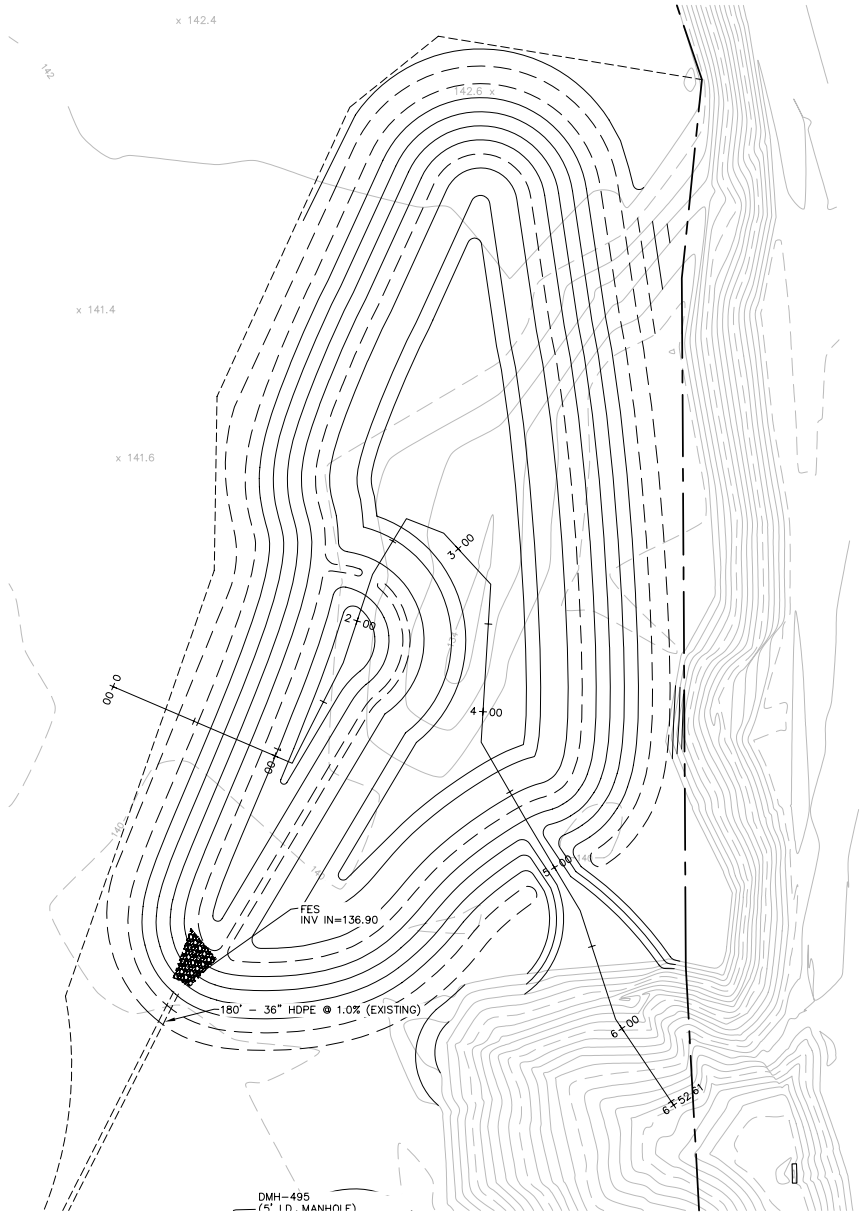

STORMWATER POND B

SCALE: 1"=40'

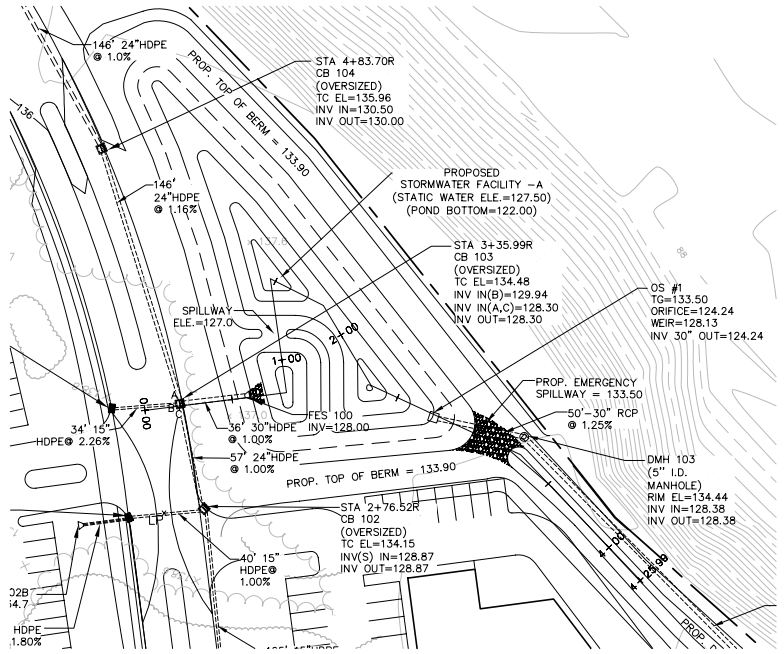

STORMWATER POND A

SCALE: 1"=40'

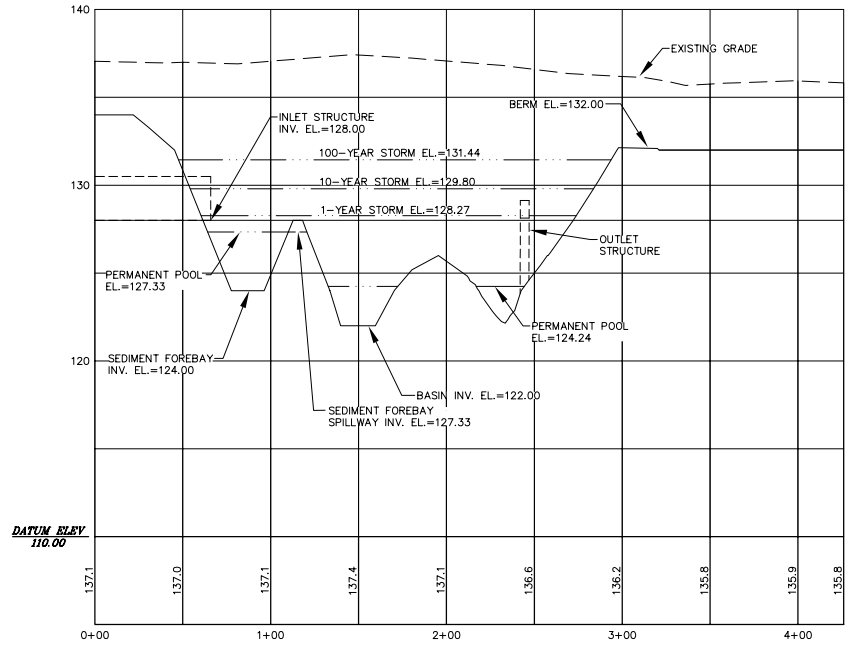

CROSS SECTION A-A

SCALE: HORIZONTAL 1"=40'
VERTICAL 1"=4'

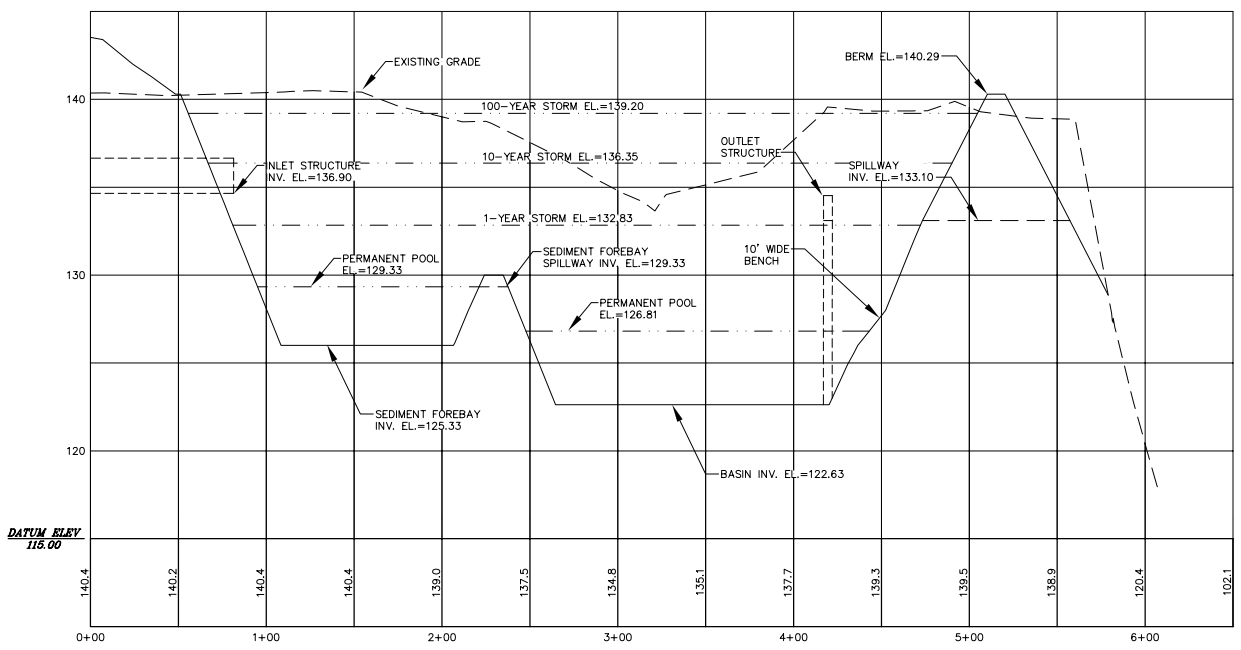

CROSS SECTION B-B

SCALE: HORIZONTAL 1"=40'
VERTICAL 1"=4'

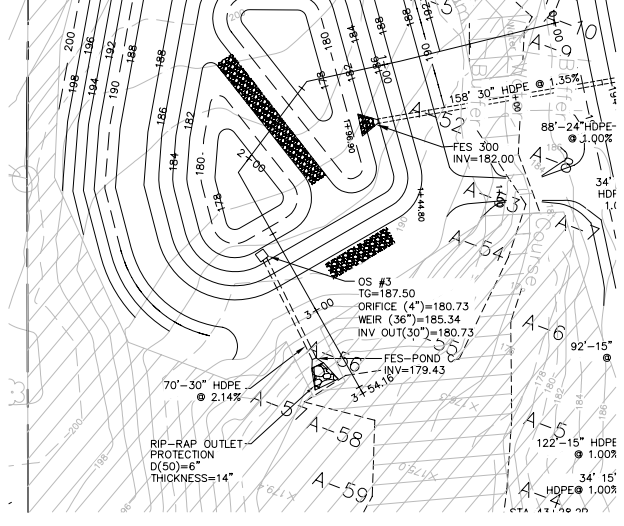

STORMWATER POND C

SCALE: 1"=40'

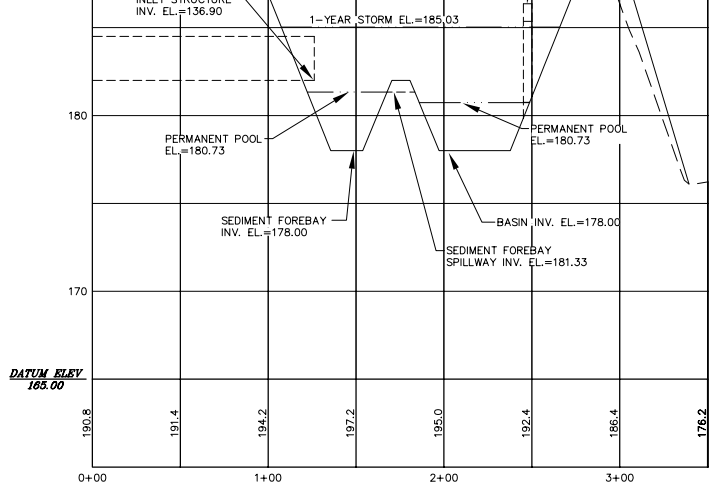

CROSS SECTION C-C

SCALE: HORIZONTAL 1"=40'
VERTICAL 1"=4'

COPYRIGHT 2005, LANC & TULLY, P.C.

COPIES FROM THE ORIGINAL OF THIS DOCUMENT NOT MARKED WITH AN ORIGINAL OF THE PROFESSIONAL ENGINEER'S AND/OR LAND SURVEYOR'S STAMP OR EMBOSSED SEAL SHALL NOT BE CONSIDERED VALID, TRUE COPIES.

UNAUTHORIZED ALTERATION OR ADDITION TO THIS DOCUMENT IS A VIOLATION OF SECTION 7209-2 OF THE NEW YORK STATE EDUCATION LAW.

LANC & TULLY
ENGINEERING AND SURVEYING, P.C.
P.O. Box 687, Rt. 207
Goshen, N.Y. 10924
(914) 294-3700

STORMWATER PONDS AND CROSS-SECTIONS
PREPARED FOR 10 LOT SUBDIVISION

CORNWALL COMMONS

TOWN OF CORNWALL
ORANGE COUNTY, NEW YORK

Date: MARCH 31, 2006
Revisions: MAY 18, 2006
MAY 23, 2006
SEPTEMBER 19, 2006
JUNE 14, 2007
AUGUST 9, 2007
CAD File: CC-CORNSUBDIVISION-DRAINAGE
Layout: DRAINAGE XSEC
Sheet No.: 15 OF 16
Drawing No.: A - 98 - 148 - 301

Drawn By:	Checked By:	Scale:	Tax Map No.:
CRV		N.A.	9-1-25.2 & 37-1-45.1